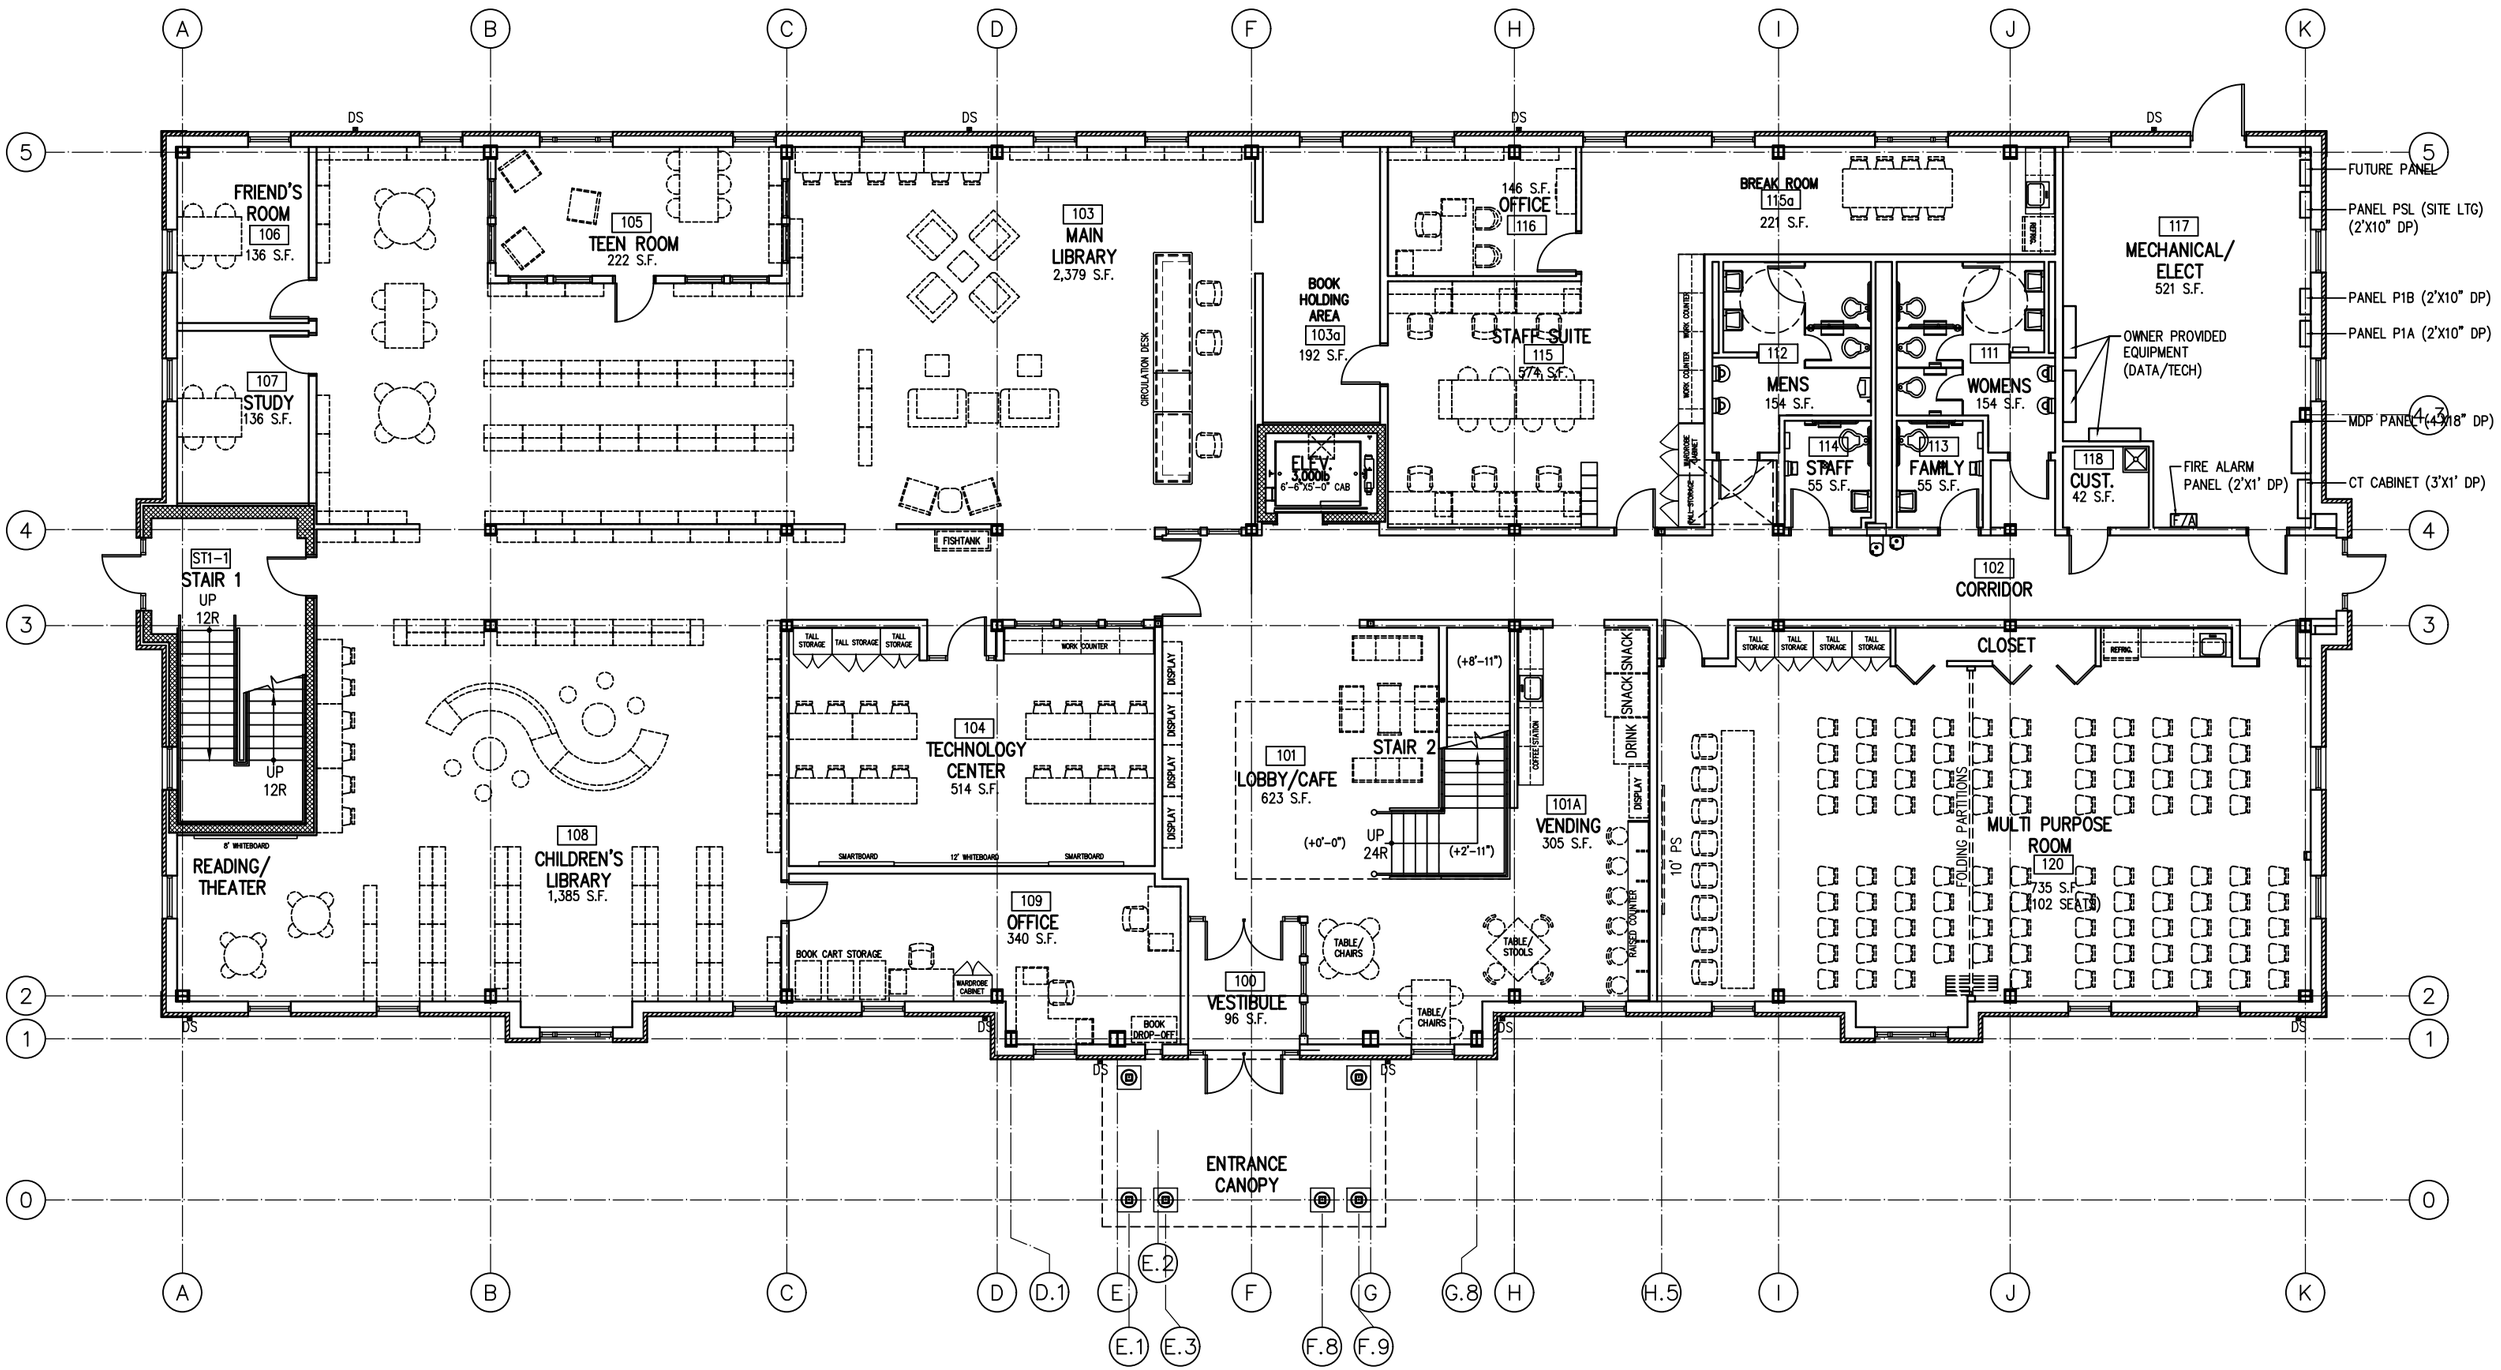

FRIEND'S ROOM
106
136 S.F.
107
STUDY
136 S.F.
105
TEEN ROOM
222 S.F.
103
MAIN LIBRARY
2,379 S.F.
CIRCULATION DESK
FISHTANK
BOOK HOLDING AREA
103a
192 S.F.
ELEV.
3,000lb
6'-6"X5'-0" CAB
146 S.F.
OFFICE
116
STAFF SUITE
115
574 S.F.
BREAK ROOM
115a
221 S.F.
112
MENS
154 S.F.
111
WOMENS
154 S.F.
114
STAFF
55 S.F.
113
FAMILY
55 S.F.
118
CUST.
42 S.F.
117
MECHANICAL/ ELECT
521 S.F.
OWNER PROVIDED EQUIPMENT (DATA/TECH)
FIRE ALARM PANEL (2'X1' DP)
FUTURE PANEL
PANEL PSL (SITE LTG) (2'X10" DP)
PANEL P1B (2'X10" DP)
PANEL P1A (2'X10" DP)
MDP PANEL (4'X18" DP)
CT CABINET (3'X1' DP)
ST1-1
STAIR 1
UP
12R
UP
12R
READING/ THEATER
8' WHITEBOARD
108
CHILDREN'S LIBRARY
1,385 S.F.
104
TECHNOLOGY CENTER
514 S.F.
TALL STORAGE
WORK COUNTER
DISPLAY
SMARTBOARD
12' WHITEBOARD
109
OFFICE
340 S.F.
BOOK CART STORAGE
WARDROBE CABINET
BOOK DROP-OFF
100
VESTIBULE
96 S.F.
101
LOBBY/CAFE
623 S.F.
STAIR 2
(+8'-11")
(+0'-0")
UP
24R
(+2'-11")
COFFEE STATION
101A
VENDING
305 S.F.
SNACK
DRINK
RAISED COUNTER
10' PS
102
CORRIDOR
CLOSET
REFRIG.
FOLDING PARTITIONS
MULTI PURPOSE ROOM
120
735 S.F.
(102 SEATS)
TABLE/ CHAIRS
TABLE/ STOOLS
ENTRANCE CANOPY
DS
A
B
C
D
D.1
E
E.1
E.2
E.3
F
F.8
F.9
G
G.8
H
H.5
I
J
K
0
1
2
3
4
5